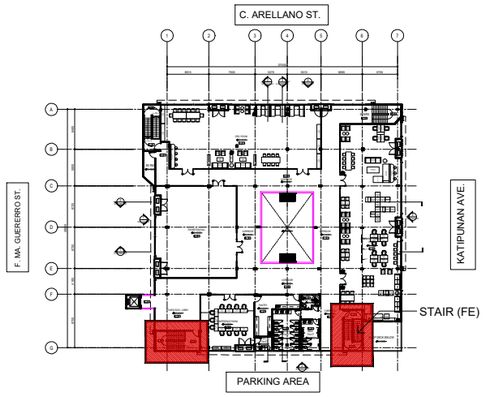

PCED LIBRARY BUILDING STAIR S02 KEYPLAN

1 A-PCED.LIB-402 SCALE 1:1000 A3

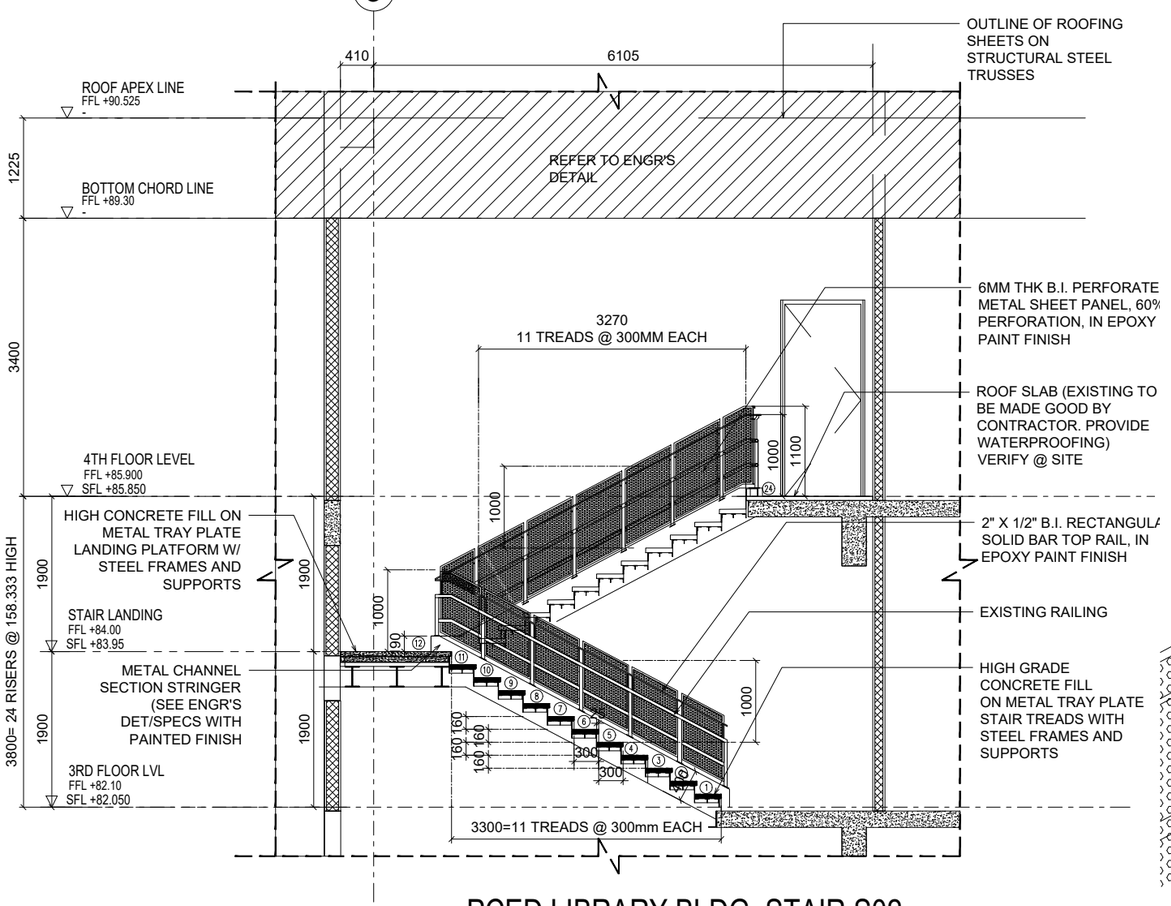

PCED LIBRARY BLDG. STAIR S02 (4TH FLR @GRID A&1) DET.SECTION

3 A-PCED.LIB-402 SCALE 1:75 A3

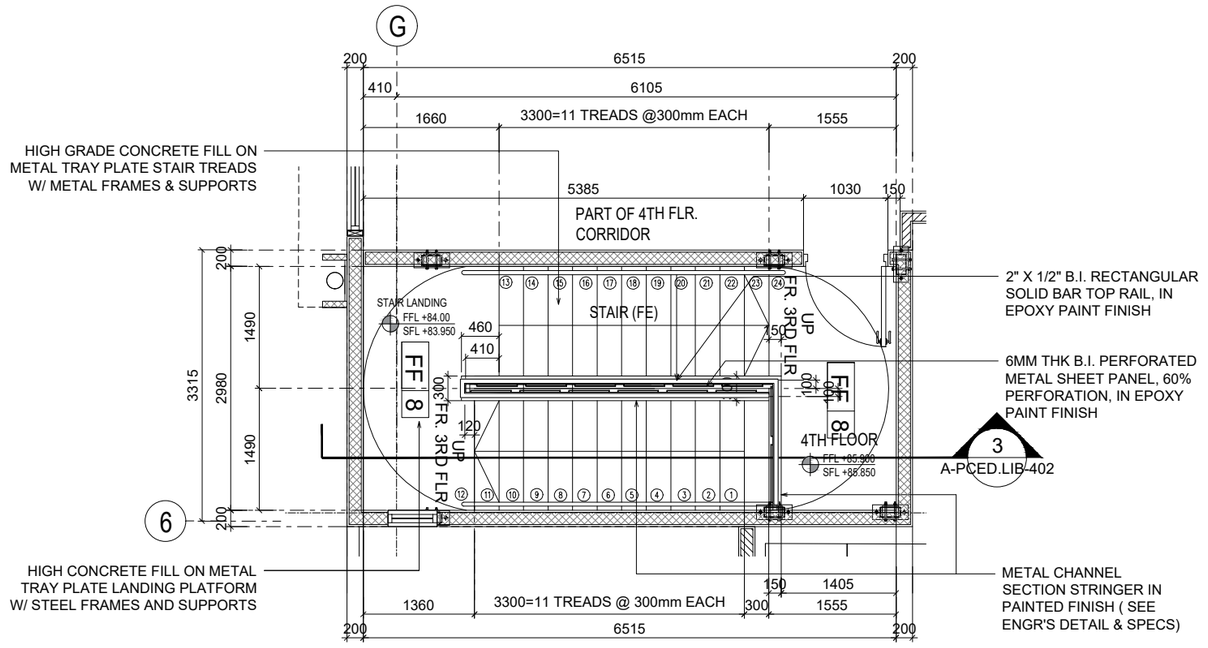

PCED LIBRARY BLDG. STAIR S02 (4TH FLR @GRID A&1) DET.PART PLAN

2 A-PCED.LIB-402 SCALE 1:75 A3

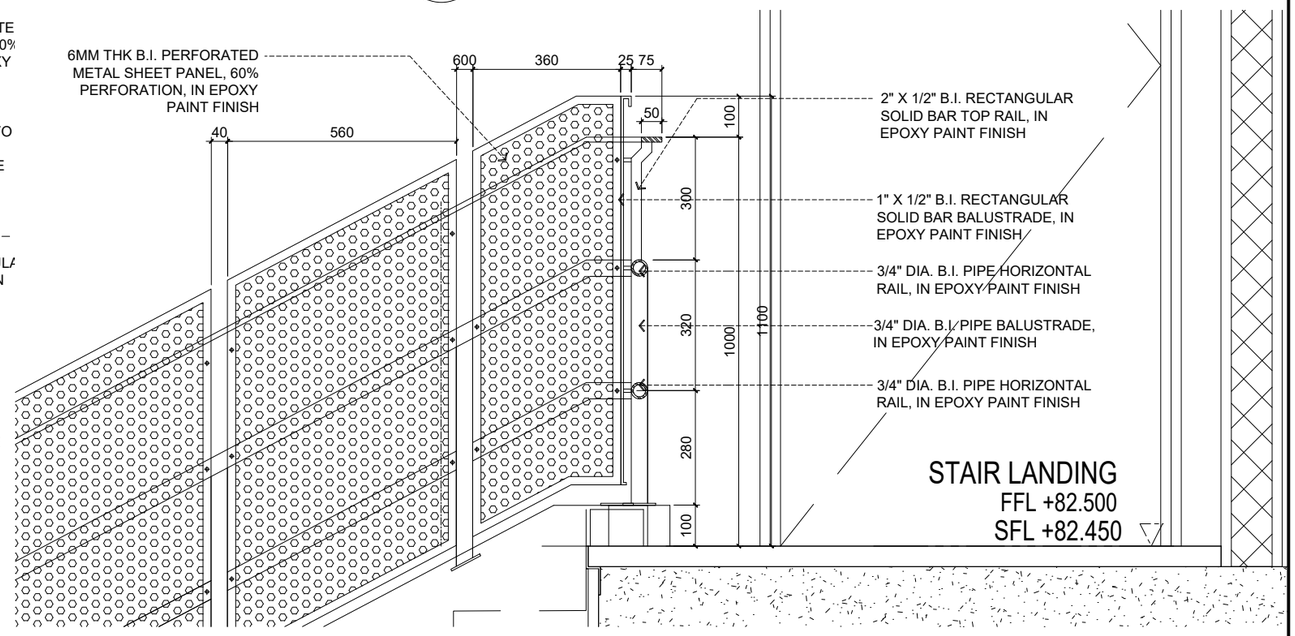

PCED LIBRARY BLDG. STAIR S02 (4TH FLR @GRID A&1) DET.SECTION

3 A-PCED.LIB-402 SCALE 1:75 A3

PCED Philippine Center for Economic Development

ARCHITECT: DAVE V. RIVERA PRC REG. NO: DATE: ISSUED: PTR NO: DATE: ISSUED: TIN NO: DATE:	PROJECT NAME AND LOCATION: Supply, Fabrication, and Installation of Perforated Panel for the Staircases in PCED Library Buildings U.P. Diliman, Quezon City	OWNER AND DEVELOPER: MA. JOY V. ABRENICA, EXECUTIVE DIRECTOR, PHILIPPINE CENTER FOR ECONOMIC DEVELOPMENT	PROJECT NO. CAD BY : DATE : CHECKED BY : DATE :	REVISIONS	SHEET CONTENTS: SCALE 20x30 A3	SHEET NO. A 1 2 FOR BIDDING

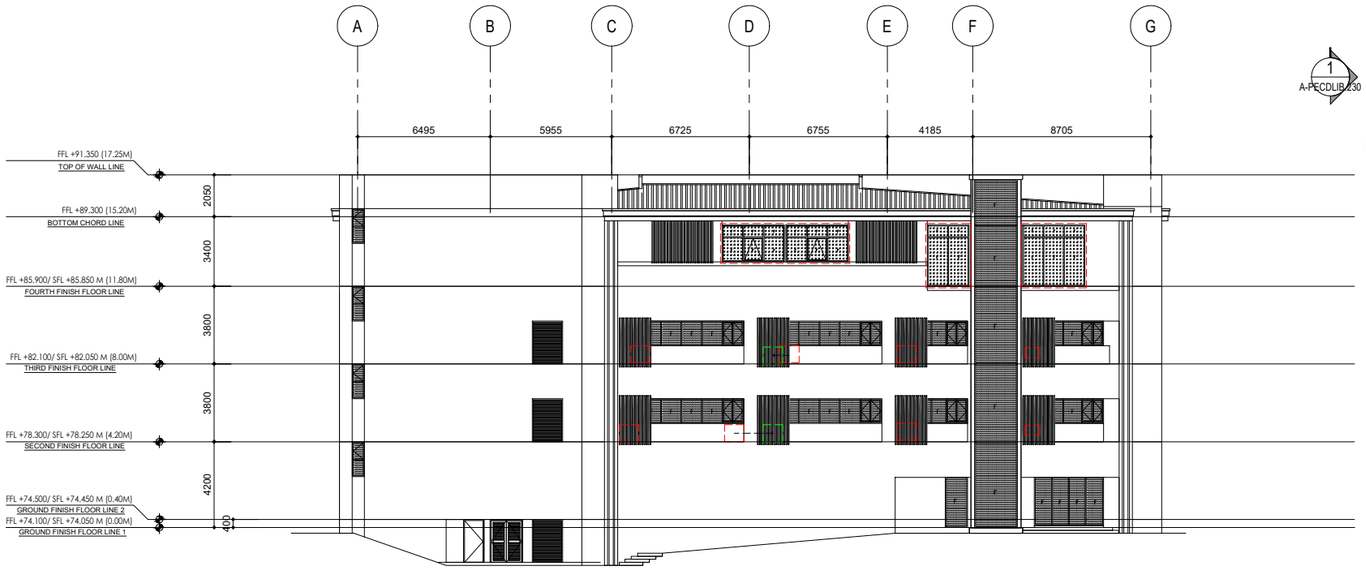

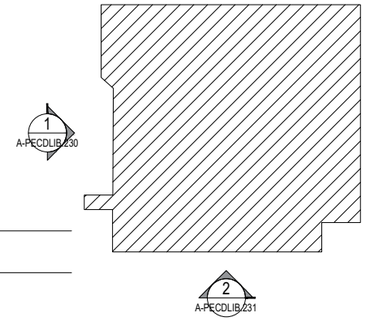

KEYPLAN

PCED LIBRARY BUILDING ELEVATION 1

1 / A-PCEDLIB.230 SCALE 1:300 (A3)

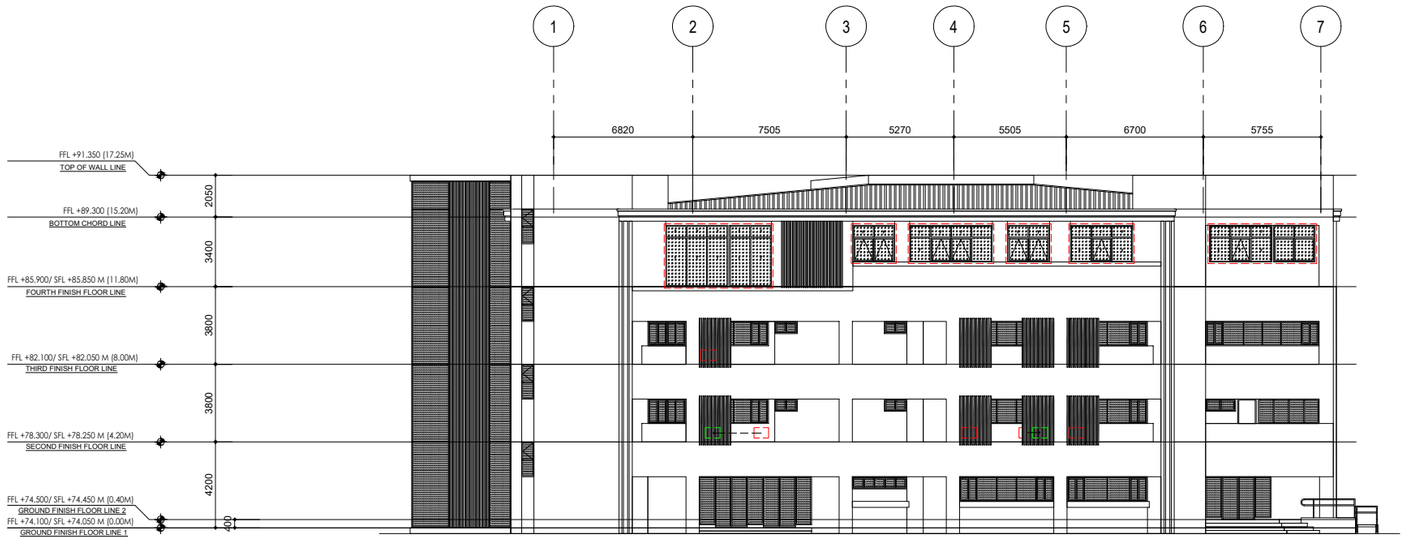

PCED LIBRARY BUILDING ELEVATION 2

2 / A-PCEDLIB.230 SCALE 1:300 (A3)

PCED Philippine Center for Economic Development

ARCHITECT: DAVE V. RIVERA PRC REG. NO: DATE: ISSUED: PTR NO: DATE: ISSUED: TIN NO: DATE:	PROJECT NAME AND LOCATION: Supply, Fabrication, and Installation of Perforated Panel for the Staircases in PCED Library Buildings U.P. Diliman, Quezon City	OWNER AND DEVELOPER: MA. JOY V. ABRENICA EXECUTIVE DIRECTOR PHILIPPINE CENTER FOR ECONOMIC DEVELOPMENT	PROJECT NO. CAD BY : DATE : CHECKED BY : DATE :	REVISIONS	SHEET CONTENTS: SCALE 20x30 A3

SHEET NO. A 2 2

FOR BIDDING